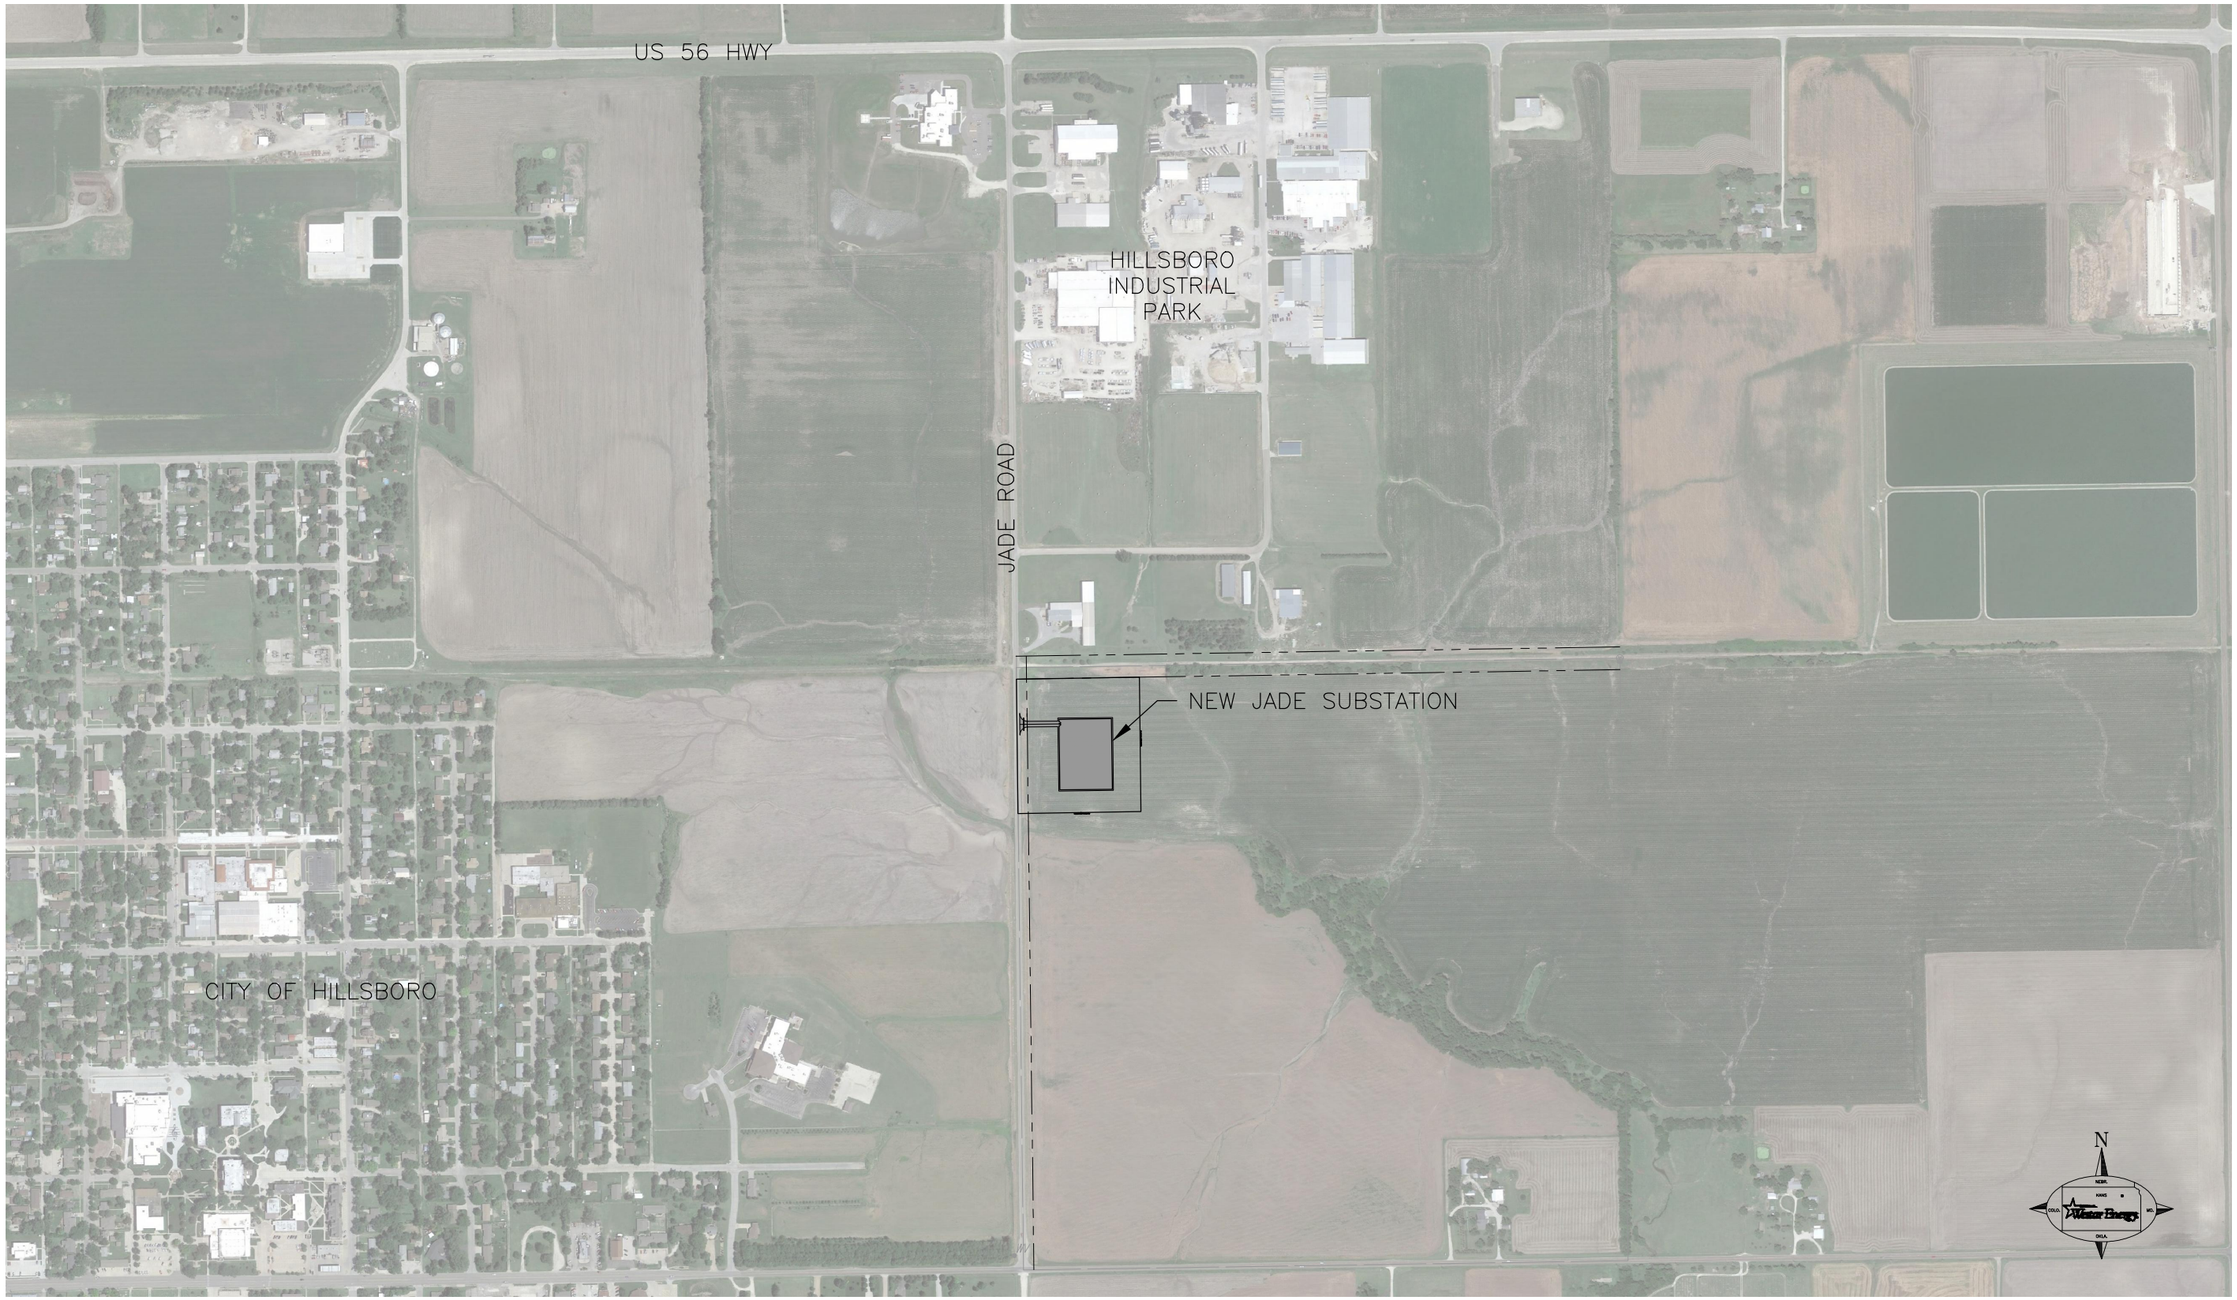

REV.	REVISION DESCRIPTION	DATE	BY/CK	REV.	REVISION DESCRIPTION	DATE	BY/CK
8				4			
7				3			
6				2			
5				1			

DRAWN BY ZAD DATE 09/2019
DESIGNED BY ZAD DATE 09/2019
APPROVED BY ZAD DATE 09/2019

SCALE: AS NOTED

W.R. NO.

Westar Energy.

TITLE
JADE SUBSTATION
AERIAL VIEW

DWG. NO. SXXXXX_PM01

SHEET NO. 2 OF 2

REV. 0